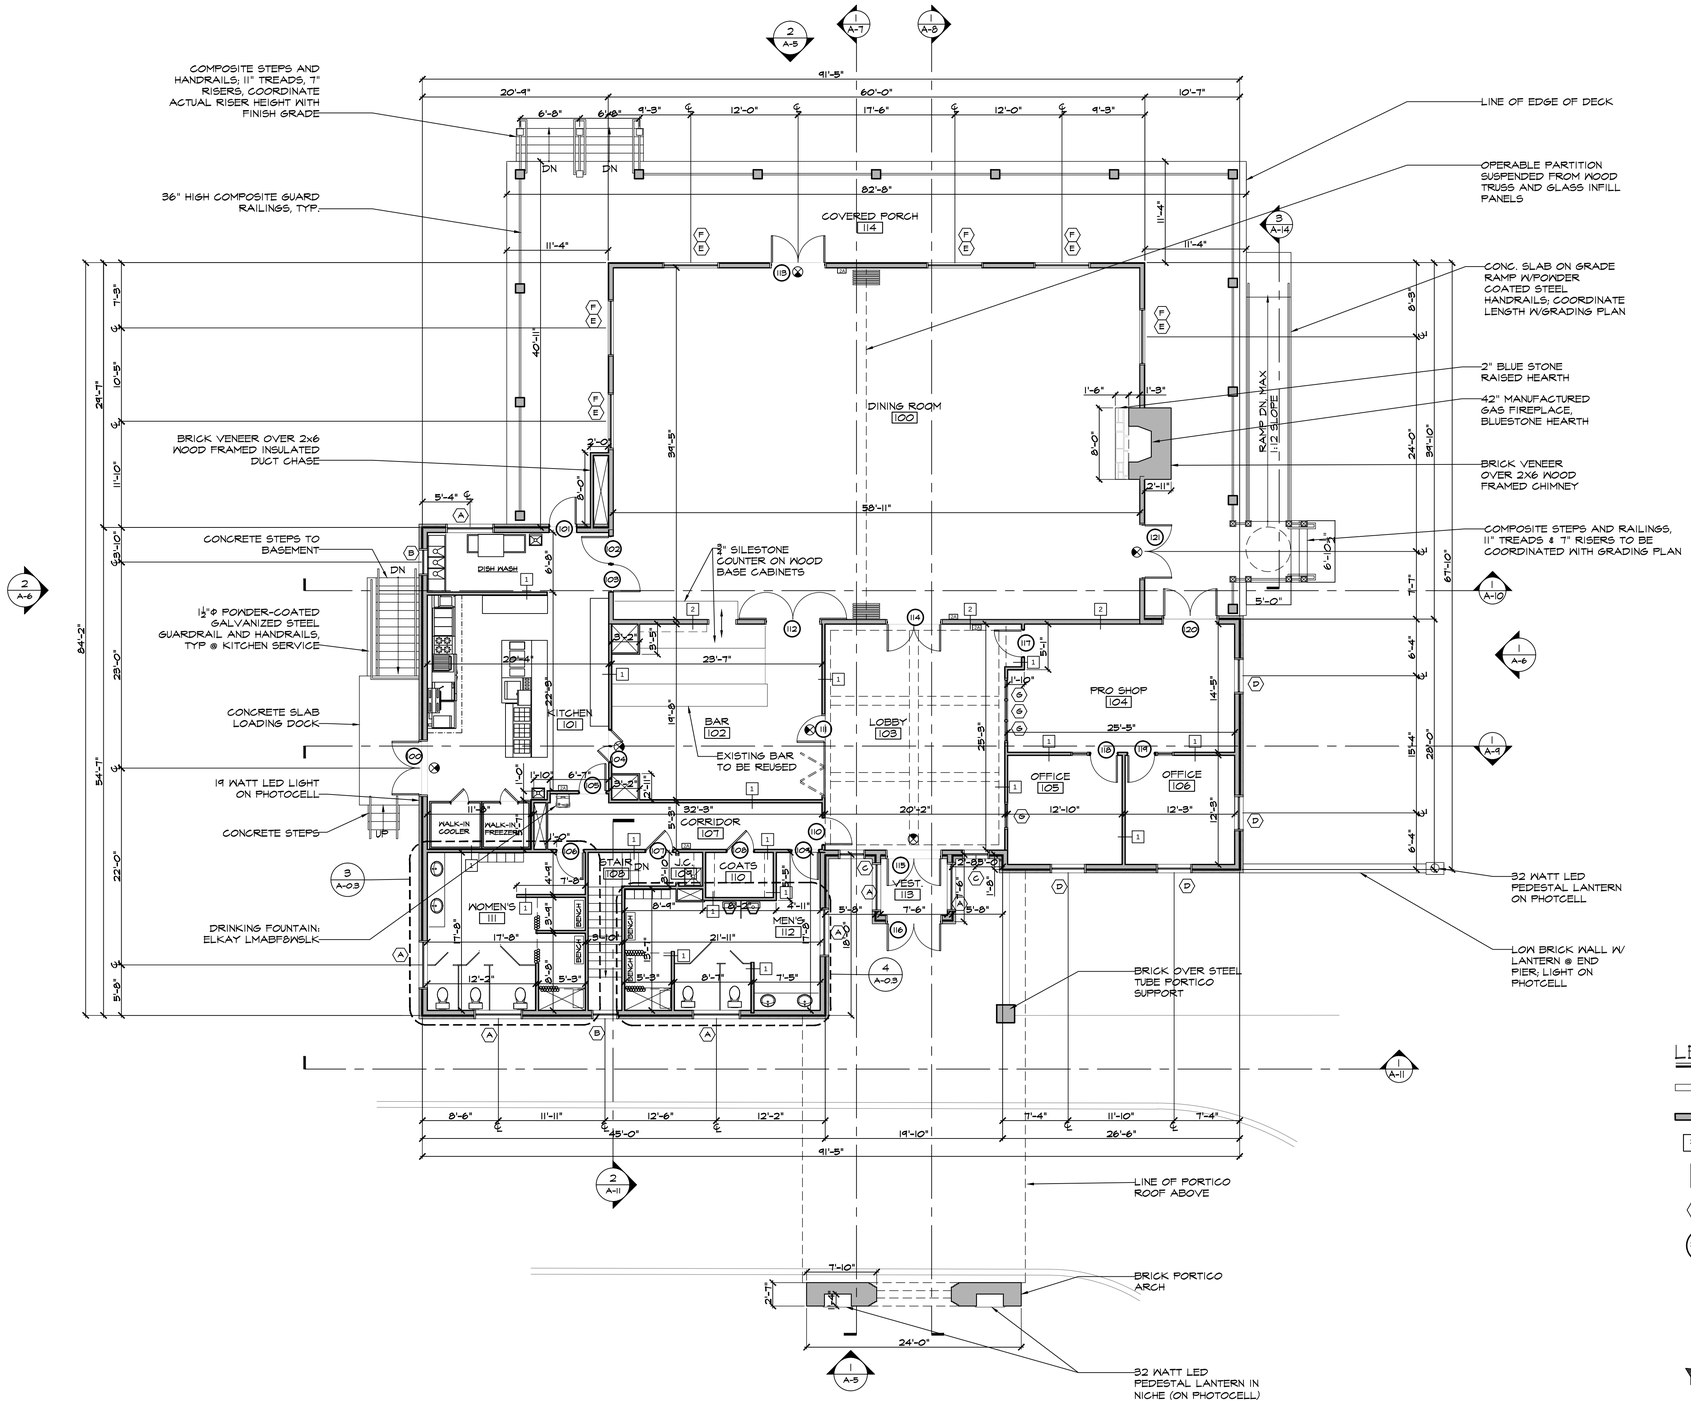

LEGEND

- EXISTING WALLS (TO REMAIN)
- NEW WALLS
- ### ROOM NUMBER
- 1 WALL TYPE
- B WINDOW TYPE
- ### DOOR NUMBER
- TELE/DATA OUTLET
- 2A 2A TYPE FIRE EXTINGUISHER
- 20B 20B TYPE FIRE EXTINGUISHER
- ILLUMINATED EXIT SIGN
- 90 MINUTE EMERGENCY LIGHT WITH A MINIMUM ILLUMINATION OF 1 FOOTCANDLE AT FLOOR LEVEL

1 FLOOR PLAN

SCALE: 1/8"=1'-0"

© COPYRIGHT 2015 MARZIANI & ASSOCIATES ARCHITECTS ALL RIGHTS RESERVED

PLANS, DESIGNS AND IDEAS SHOWN ON DRAWINGS ARE THE PROPERTY OF MARZIANI & ASSOCIATES ARCHITECTS FOR THEIR USE & SALE AND SHALL NOT BE USED OR DISCLOSED OR REPRODUCED BY ANY PERSON, FIRM, OR CORPORATION WITHOUT THE WRITTEN PERMISSION OF MARZIANI & ASSOCIATES ARCHITECTS

DATE	BY	REVISIONS
9/17/15	PG	

Drawn By : PG
Scale : AS NOTED
Issue Date : 12/1/14
Job No. 14-106
Checked By : DJM

DOMINIC J. MARZIANI ASSOCIATES, ARCHITECTS
1118 GENERAL WASHINGTON BLVD., WASHINGTON CROSSING PA. 18977 • 215-493-8073

EAST ORANGE GOLF COURSE
440 PARSONAGE HILL ROAD, SHORT HILLS, NEW JERSEY