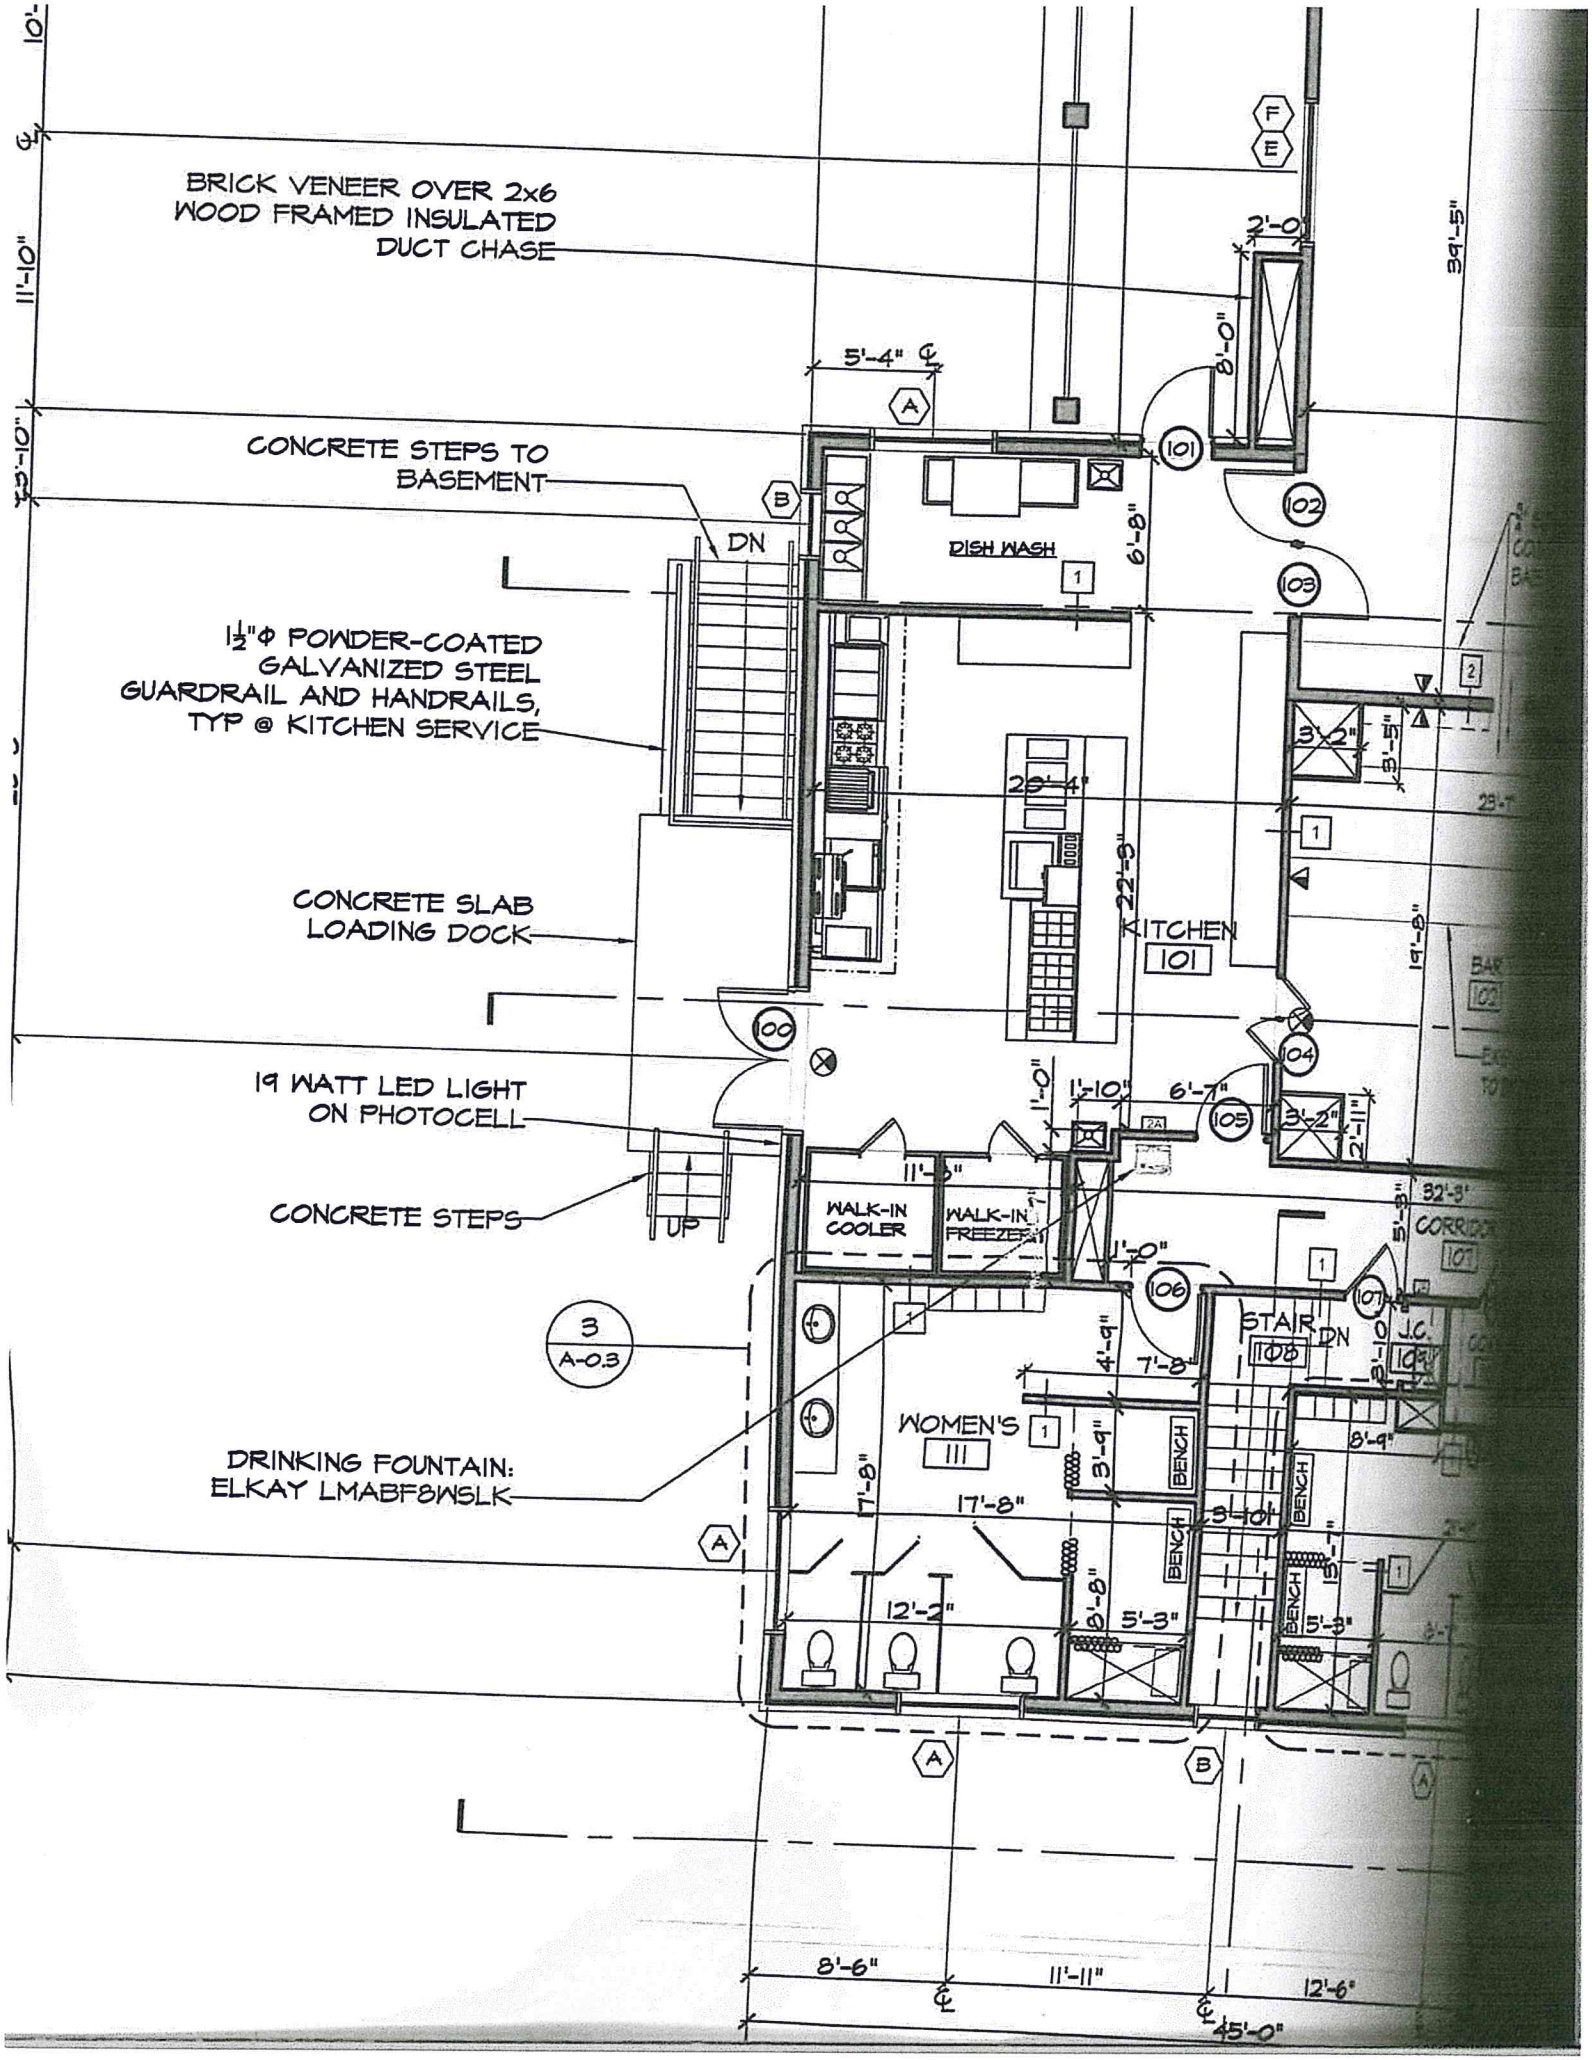
BRICK VENEER OVER 2x6
WOOD FRAMED INSULATED
DUCT CHASE
CONCRETE STEPS TO
BASEMENT
DN
1½"Φ POWDER-COATED
GALVANIZED STEEL
GUARDRAIL AND HANDRAILS,
TYP @ KITCHEN SERVICE
CONCRETE SLAB
LOADING DOCK
19 WATT LED LIGHT
ON PHOTOCELL
CONCRETE STEPS
UP
DRINKING FOUNTAIN:
ELKAY LMABF8WSLK
DISH WASH
KITCHEN
101
WALK-IN
COOLER
WALK-IN
FREEZER
WOMEN'S
111
STAIR
108
DN
BENCH
CORRIDOR
107
J.C.
3
A-0.3
5'-4"
2'-0"
8'-0"
6'-8"
20'-4"
22'-3"
3'-2"
3'-5"
19'-8"
1'-0"
1'-10"
6'-7"
2'-11"
11'-6"
1'-0"
4'-9"
7'-8"
3'-9"
17'-8"
17'-8"
12'-2"
8'-8"
5'-3"
3'-10"
8'-9"
5'-3"
32'-3"
39'-5"
11'-10"
8'-6"
11'-11"
12'-6"
45'-0"